APPENDIX 7-R-2

* HTW INCLUDES: PAINT, SOLVENTS, POL (PETROLEUM, OIL & LUBRICANTS), BATTERIES, ANT-FREEZE, PROPANE TANKS, AEROSOLS

NOTES:

1. CONTAINMENT CELL MUST BE COVERED AT ALL TIMES
2. PLASTIC IS SANDWICHED BETWEEN LAYERS TO PREVENT PLASTIC FROM TEARING
3. CONTAMINATED SAND SHALL BE PROPERLY CONTAINED & DISPOSED OF AS HAZARDOUS WASTE
4. DIRT BERM SHOULD BE SIZED TO CREATE A CELL VOLUME THAT EQUATES TO THE TOTAL ANTICIPATED VOLUME OF HAZARDOUS LIQUIDS. e.g. Given combined volume of paint, battery acid, waste oil, etc = 2 CY, then a 2 CY cell with surface area of 10 ft x 10 ft equates to (minimum) berm height of 6 to 8inces.

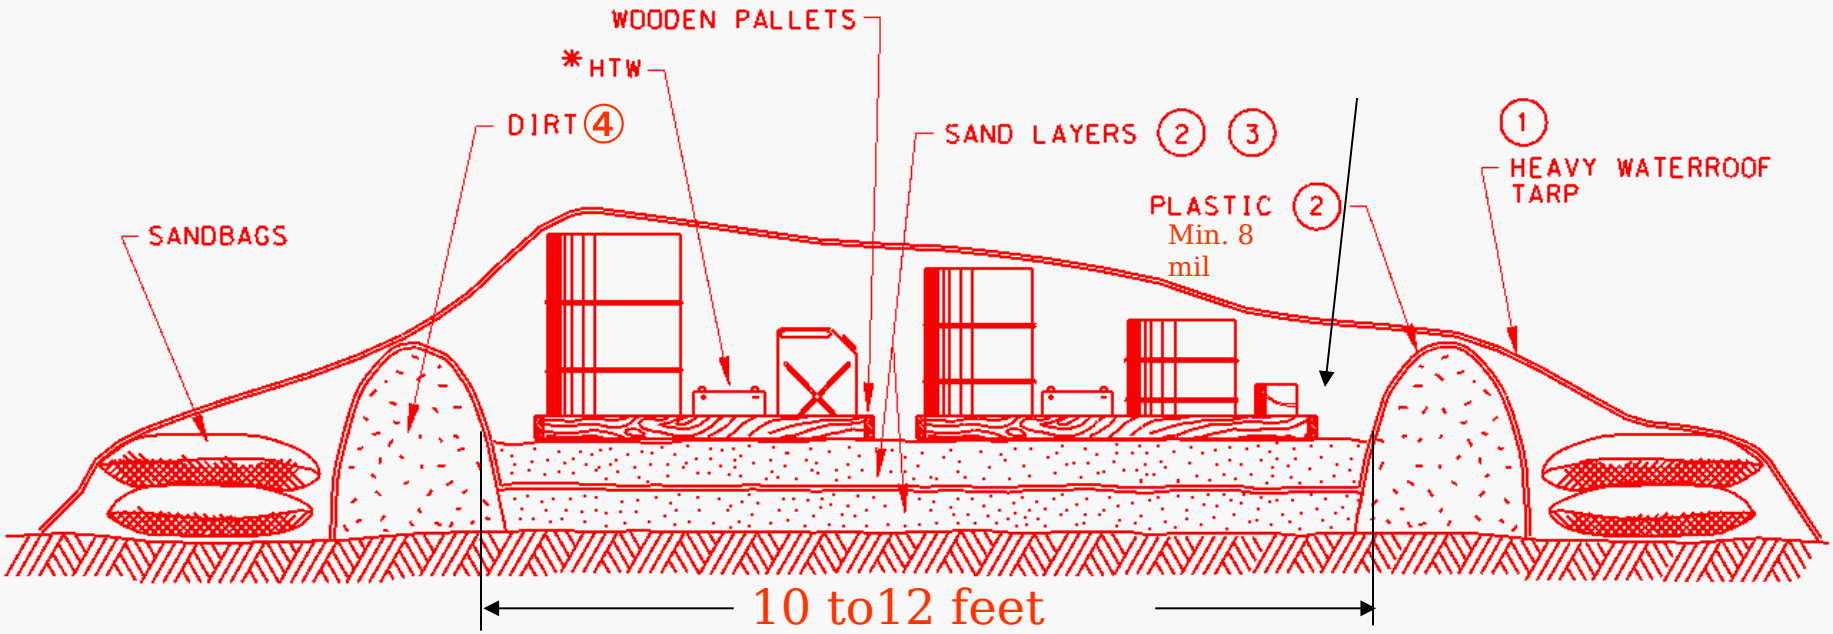

FIELD EXPEDIENT HTW CONTAINMENT CELL